
PLATE NO. 02

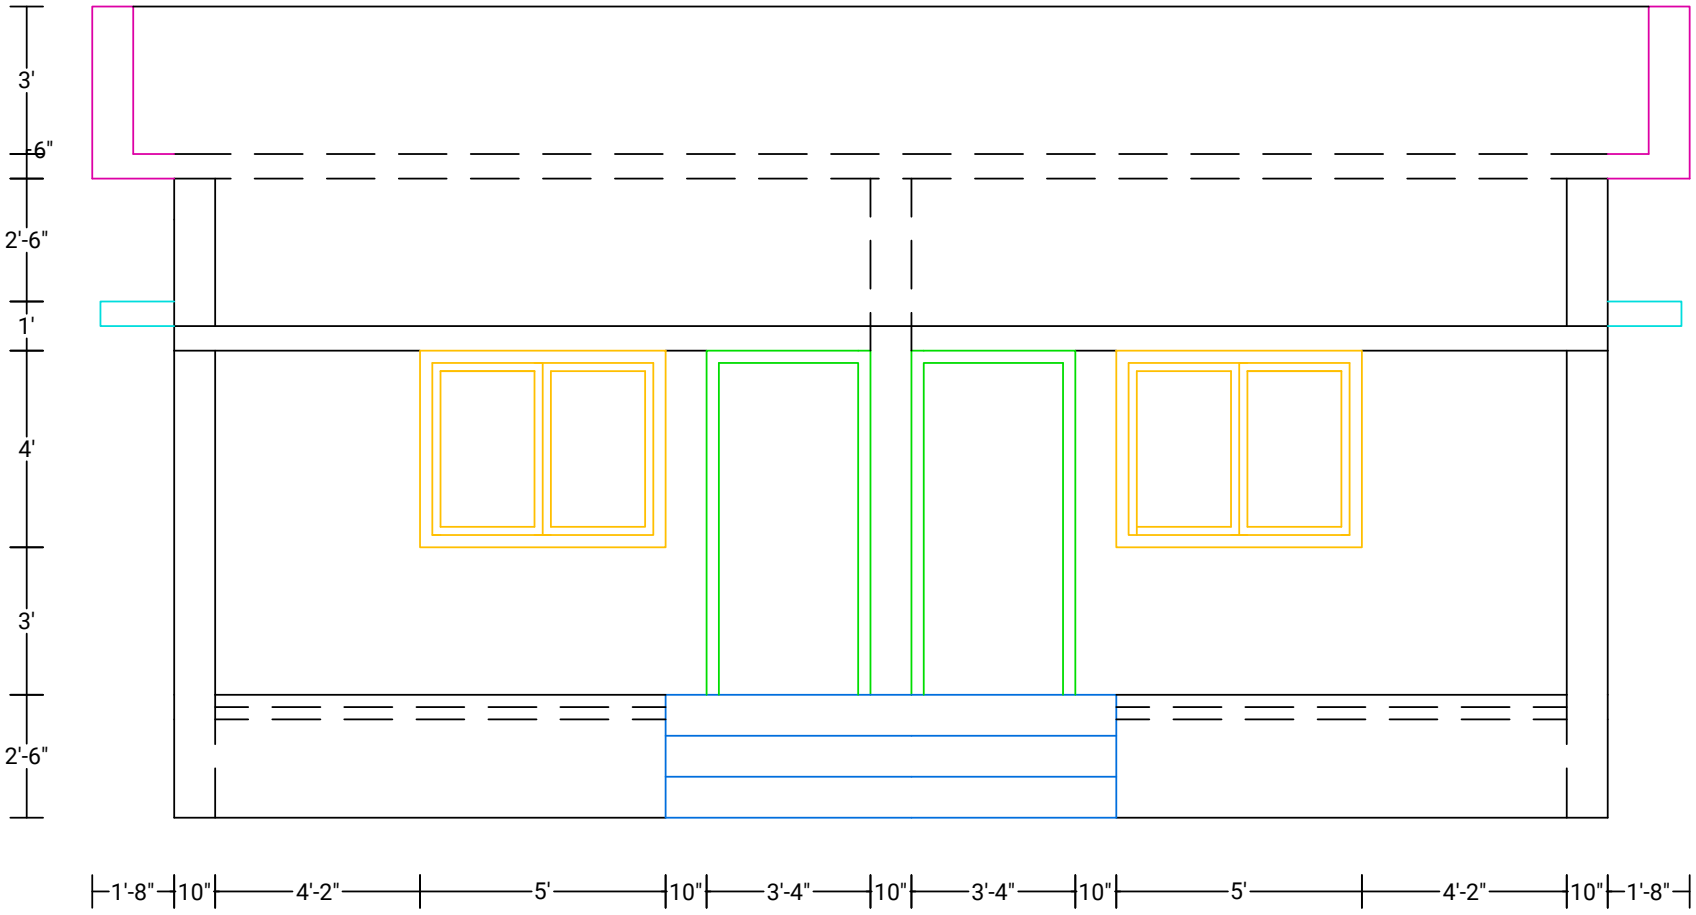

FRONT ELEVATION