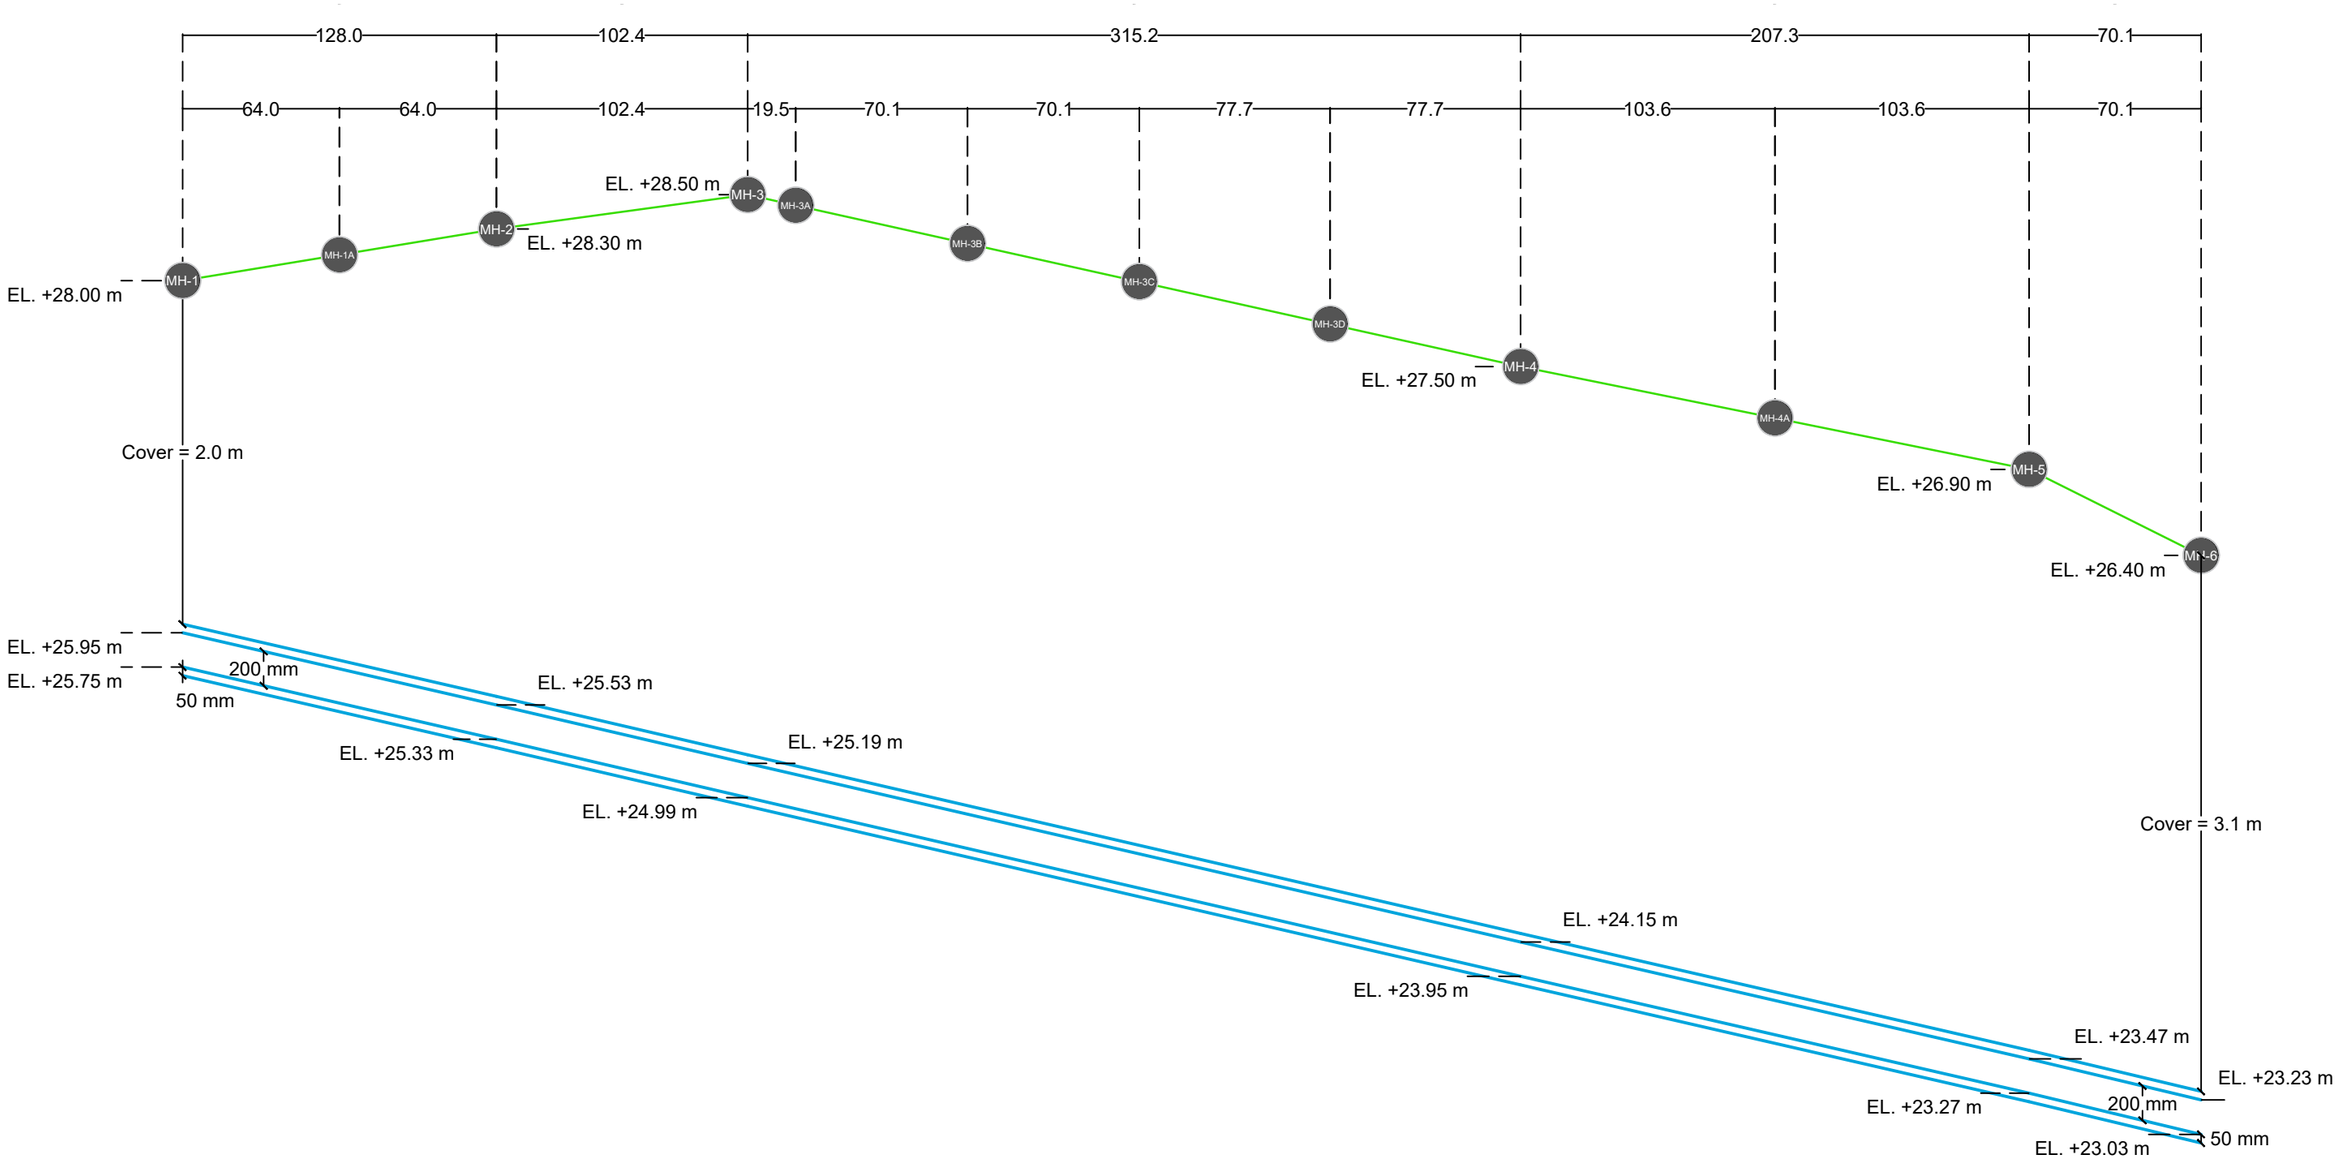



DRAWING COMPONENT

## Trunk Sewer Longitudinal Profile

| DATE | SCALE | VERTICAL EXAGGERATION |
|---|---|---|
| **2026-09-23** | **1:2500** | **70x** |

PARAMETERS

**DEPARTMENT: ENVIRONMENTAL, WATER RESOURCES, AND COASTAL ENGINEERING**
**COURSE: ENVIRONMENTAL ENGINEERING DESIGN SESSIONAL (EWCE 432)**
**GROUP NO.: 03**
**PARK TYPE: DAIRY FARM**
**TOTAL FOOTPRINT: 90 ACRES**

LEGENDS

- Manhole
- Ground Level
- Sewer Pipe

NOTE

All dimensions are in meters, unless otherwise specified explicitly.