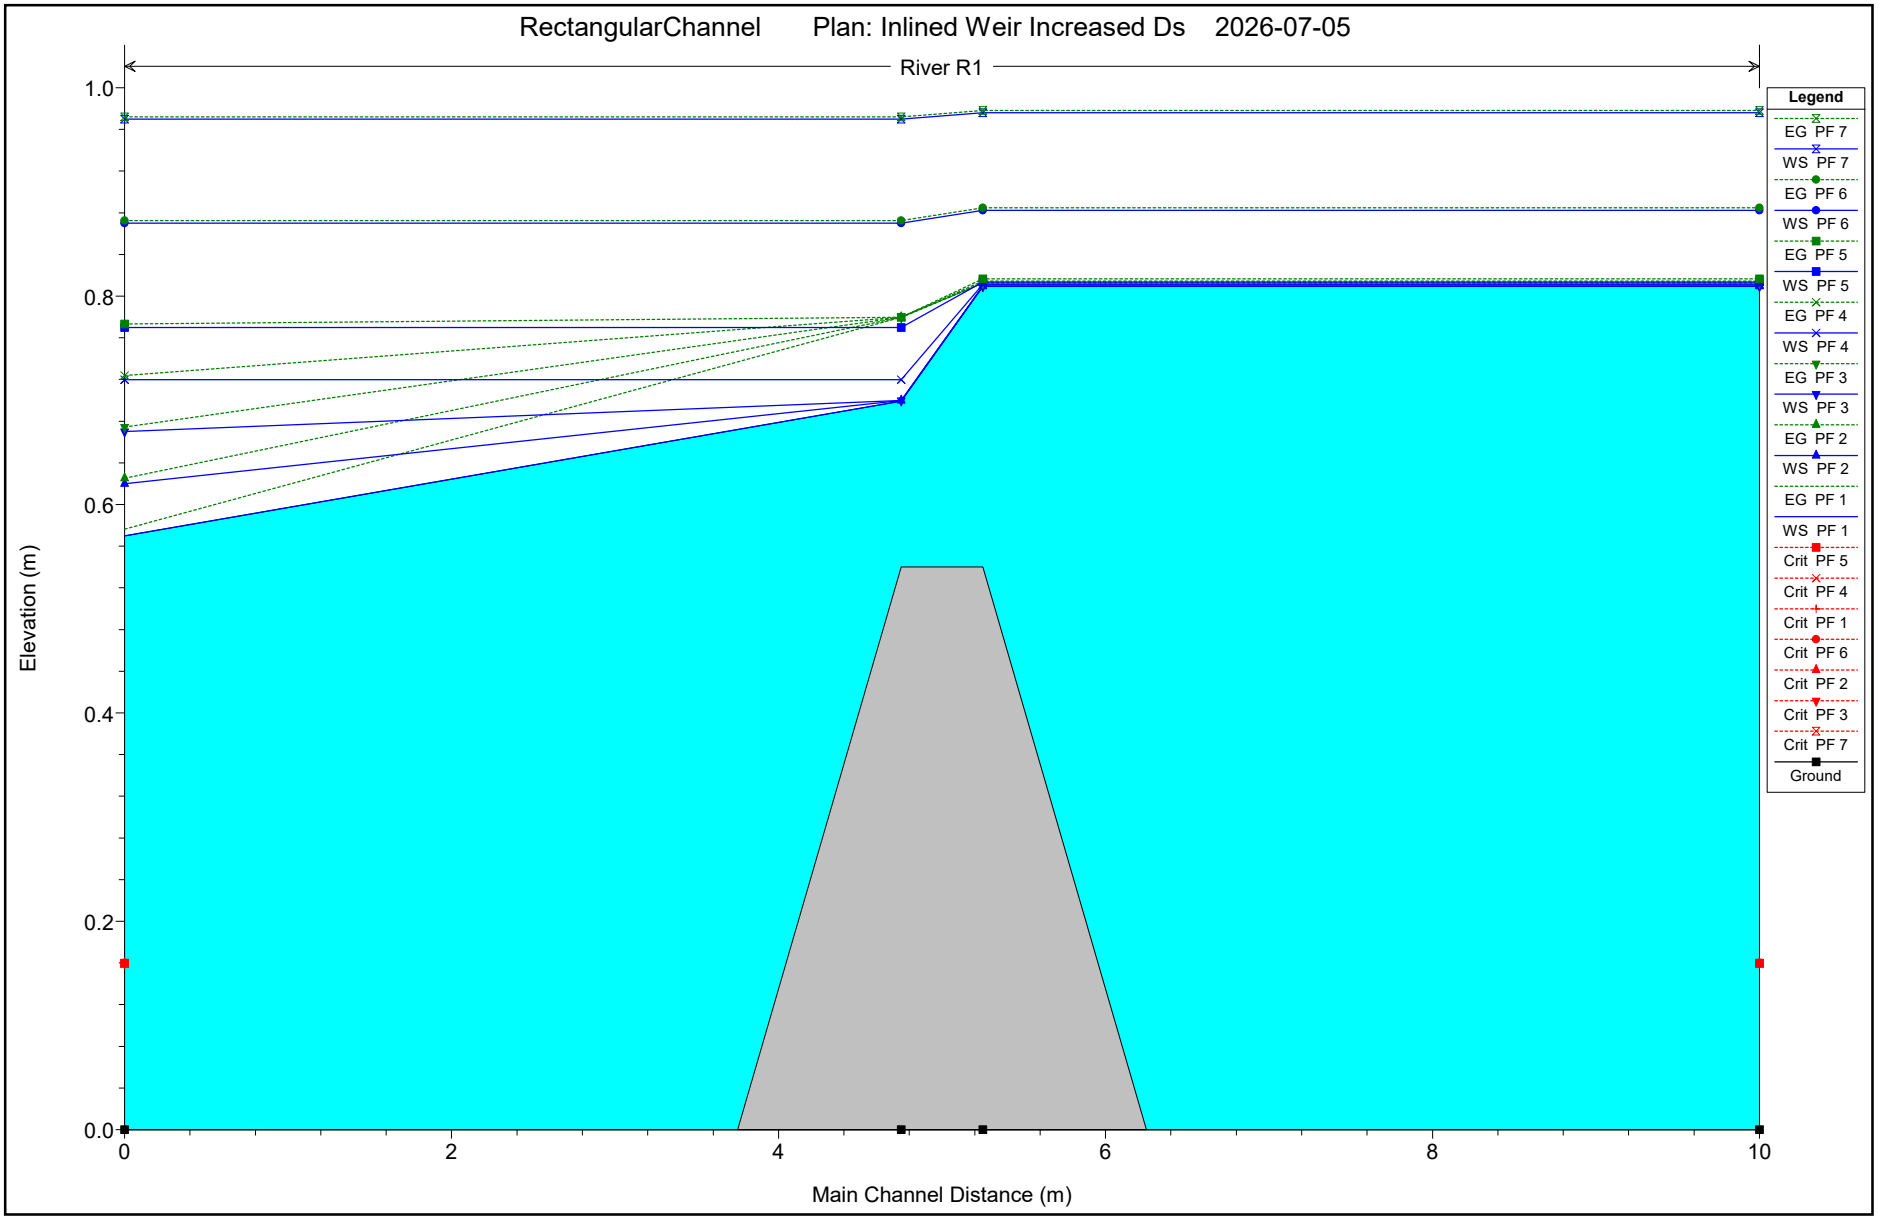

RectangularChannel Plan: Inlined Weir Increased Ds 2026-07-05
River R1
Elevation (m)
Main Channel Distance (m)
1.0
0.8
0.6
0.4
0.2
0.0
0
2
4
6
8
10
Legend
EG PF 7
WS PF 7
EG PF 6
WS PF 6
EG PF 5
WS PF 5
EG PF 4
WS PF 4
EG PF 3
WS PF 3
EG PF 2
WS PF 2
EG PF 1
WS PF 1
Crit PF 5
Crit PF 4
Crit PF 1
Crit PF 6
Crit PF 2
Crit PF 3
Crit PF 7
Ground