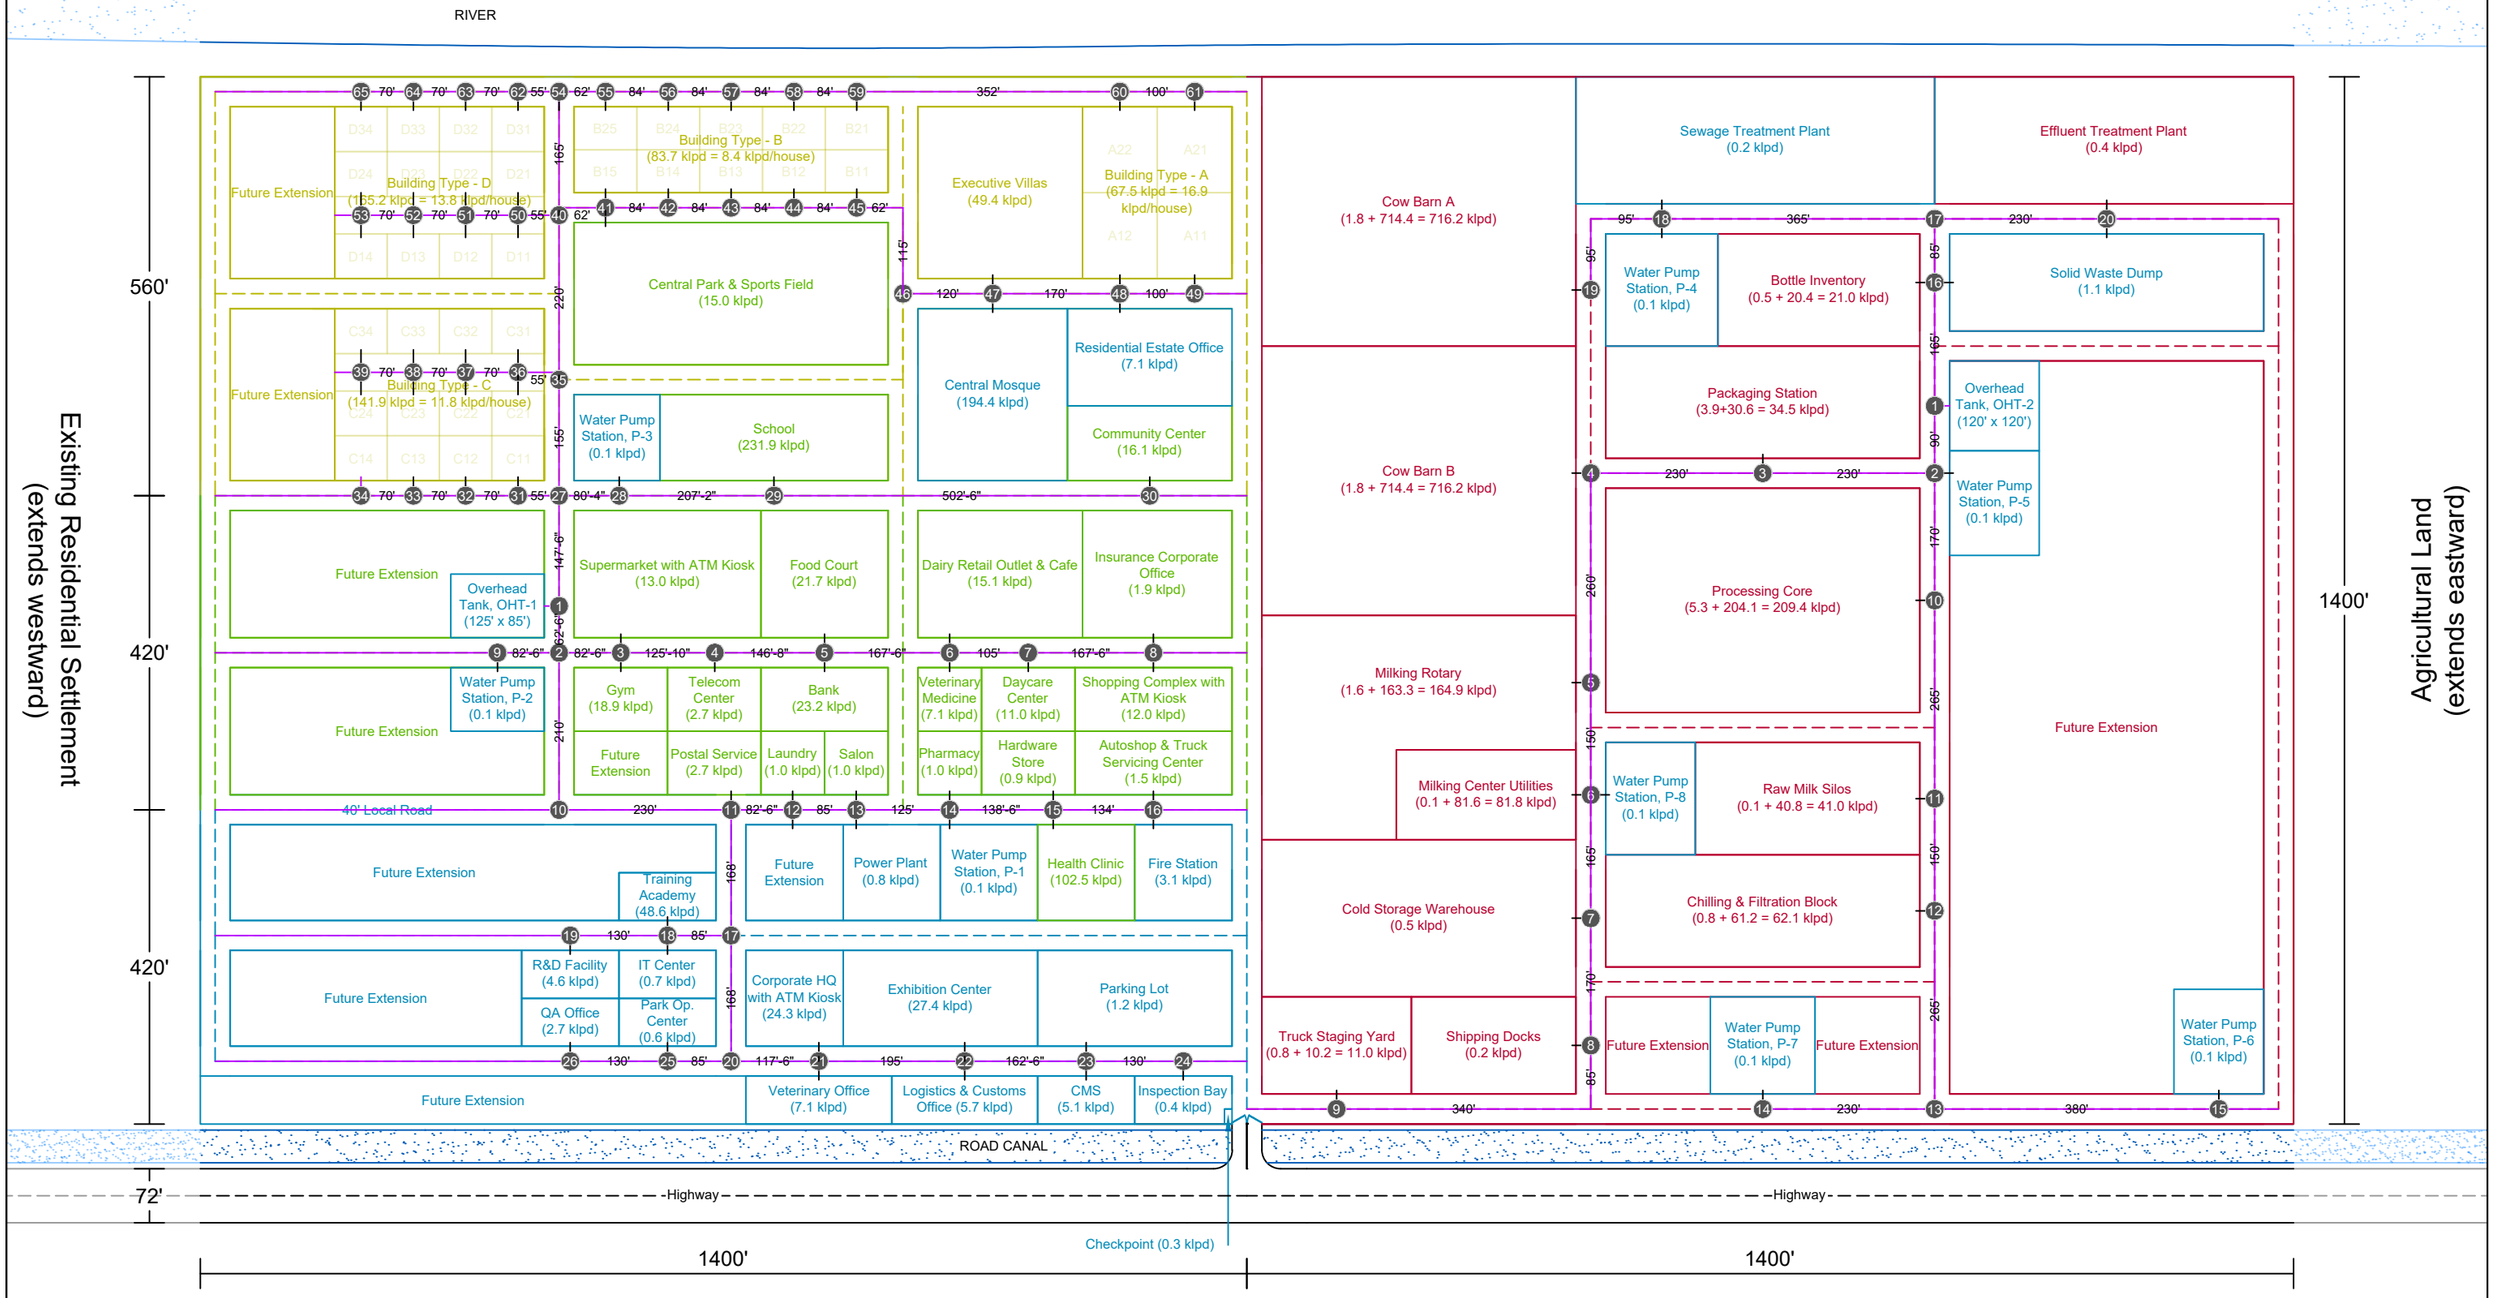


DRAWING COMPONENT

DAIRY FARM INDUSTRIAL PARK

DATE	SCALE
2026-08-31	1:2500

PARAMETERS

DEPARTMENT: ENVIRONMENTAL, WATER RESOURCES, AND COASTAL ENGINEERING
COURSE: ENVIRONMENTAL ENGINEERING DESIGN SESSIONAL (EWCE 432)
GROUP NO.: 03
PARK TYPE: DAIRY FARM
TOTAL FOOTPRINT: 90 ACRES

LEGENDS

- Administrative Wing
- Commercial Wing
- Residential Wing
- Industrial Wing
- River / Lake / Road Canals
- Road
- Water Supply Pipe

RESIDENTIAL SCHEDULE

Villa	Residence of Senior Executives (220' x 230')
A	Division Head Quarters (100' x 115')
B	Department Manager & Doctor Quarters (84' x 57.5')
C	Technical Staff & Supervisor Quarters (70' x 60')
D	Operator, Clerk, and Laborer Quarters (70' x 60')